LEGEND

- 6.0 — EXISTING CONTOUR
- 7.5 — FINISHED (DESIGN) CONTOUR
- RL12.00 — FINISHED LOT LEVEL
- 31.5 — NATURAL SURFACE SPOT LEVEL
- PROPOSED RETAINING WALLS
- EXISTING RETAINING WALLS
- 2 — LIMESTONE RETAINING WALL NUMBER ON PLAN
- 5 — INTERSECTING WALL NUMBER ON ELEVATIONS
- "S" "R" — REFERS TO A SIDE OR REAR TYPE WALL TO BE CONSTRUCTED. SEE DPM-RW2

NOTES

1. SURVEY INFORMATION BY BROOK AND MARSH
2. CONTOURS IN ROAD RESERVES ARE NOTIONAL FINISHED PAVEMENT LEVELS & ARE APPROX ONLY. REFER TO LONG SECTIONS FOR FINISHED LEVELS
3. NO CLEARING TO OCCUR UNTIL SUPERINTENDENT HAS IDENTIFIED TREES TO BE PRESERVED
4. MINOR AMENDMENTS TO EXTENT OF EARTHWORKS MAY OCCUR TO PRESERVE IDENTIFIED TREES
5. PRIOR TO EARTHWORKS AND AFTER TOPSOIL STRIP THE CONTRACTOR SHALL LOCATE WITHIN EACH LOT ANY SOAKWELLS, SEPTIC TANKS, STRUCTURES AND DELETERIOUS MATERIAL AND REMOVE AND OR BACKFILL. ANY UNUSED PIPE WORK LOCATED SHALL BE **CAPPED AT EACH END.** WHERE CONTRACTOR USES DEEP RIPPING THE SITE SHALL BE RECOMPACTED.
6. DELETERIOUS MATERIAL SHALL BE REMOVED FROM CUT MATERIAL.
7. IMPORTED FILL SHALL BE CLEAN SAND.
8. THE CONTRACTOR SHALL PROVIDE TEMPORARY FENCING TO EXISTING LOTS WHERE REQUIRED

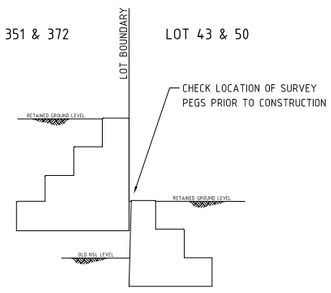

PROPOSED RETAINING WALL ADJACENT EXISTING DETAIL

N.T.S

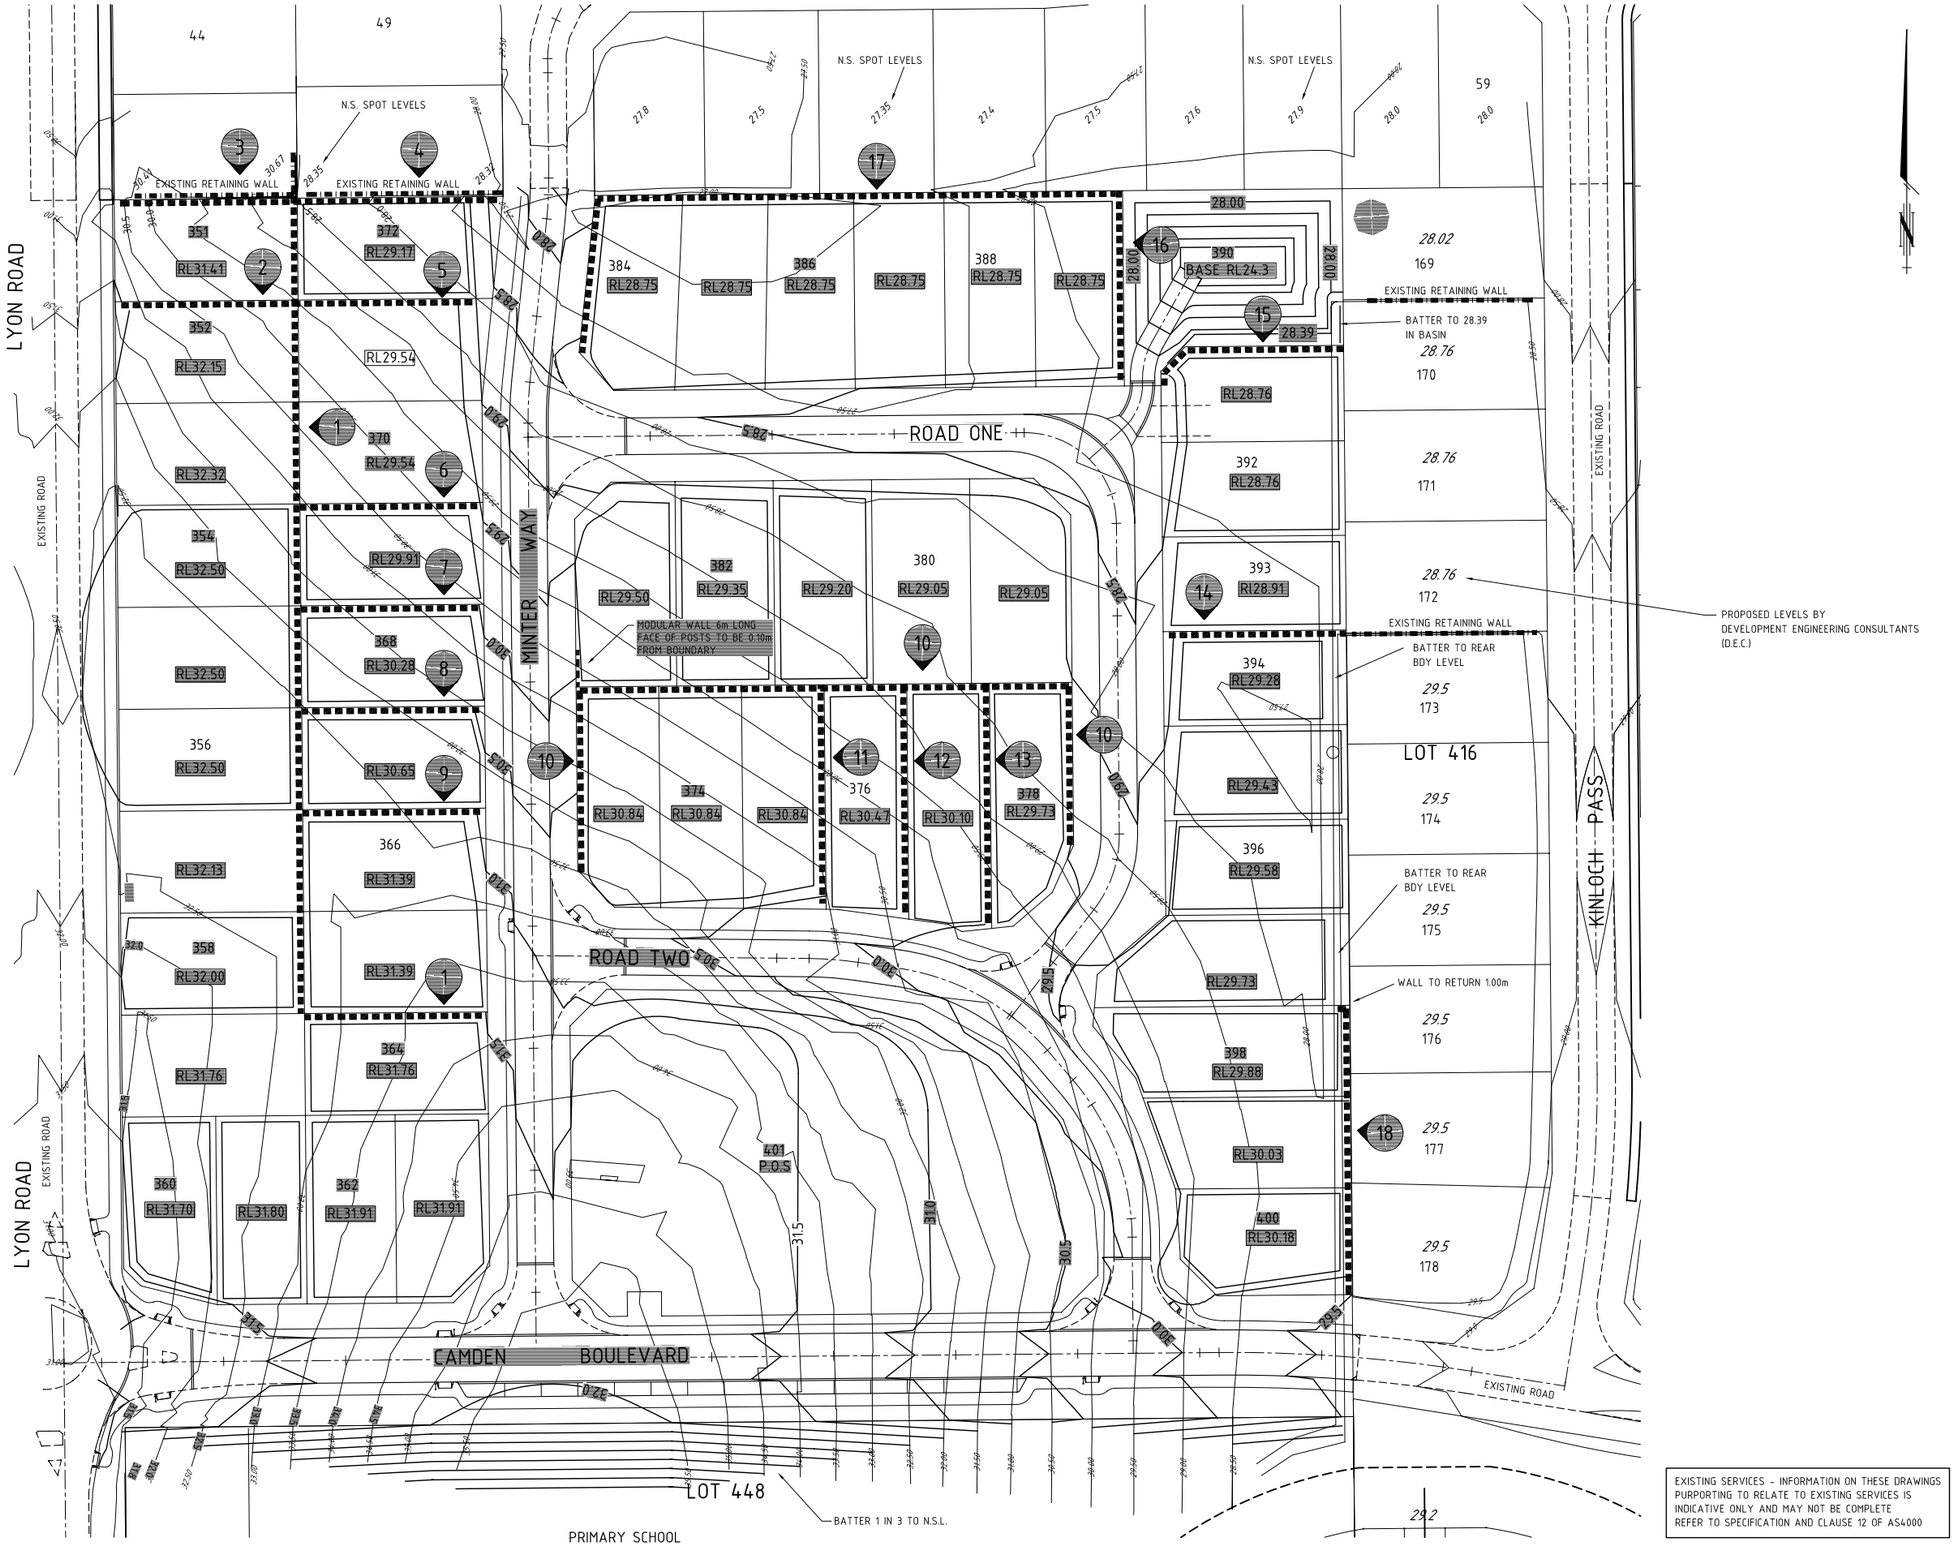

EXISTING SERVICES - INFORMATION ON THESE DRAWINGS PURPORTING TO RELATE TO EXISTING SERVICES IS INDICATIVE ONLY AND MAY NOT BE COMPLETE REFER TO SPECIFICATION AND CLAUSE 12 OF AS4000

-10 0 10 20 30 40 50m
1:500

WAPC No 126771

REV	REVISION	DATE	APPROVED
1	ROAD TWO ROAD RESERVE AMENDED		
0	LOTS 384-389, 351-353 LEVELS AMENDED, DRAINAGE BASIN DEEPENED.	29/11/06	P.J.G.
B	DRAINAGE BASIN AMENDED, RETAINING WALL 17 REDESIGNED	11/07/06	L.M.
A	ISSUED FOR APPROVAL	25/10/06	L.M.

CLIENT
MILUC INVESTMENTS PTY LTD

THE CIVIL GROUP
CONSULTING CIVIL ENGINEERS
38 Richardson Street West Perth WA 6005
Telephone: (08) 9481 4255
Facsimile: (08) 9481 3900

Copyright The Civil Group WA Pty Ltd

DRAWN	B. Griffiths
DESIGNED	B. Griffiths
CHECKED	B. Griffiths
APPROVED	P. Golder
DATE	29/11/06

TITLE
LOT 446 LYON ROAD
AUBIN GROVE
EARTHWORKS PLAN

ORIGINAL SHEET SIZE A1 DO NOT SCALE
SCALE 1:500
LEVEL DATUM : AHD
SHEET 1 OF 1
DRAWING No 7359-01
REV 1