ED/VER	AMENDMENT	BY	DATE

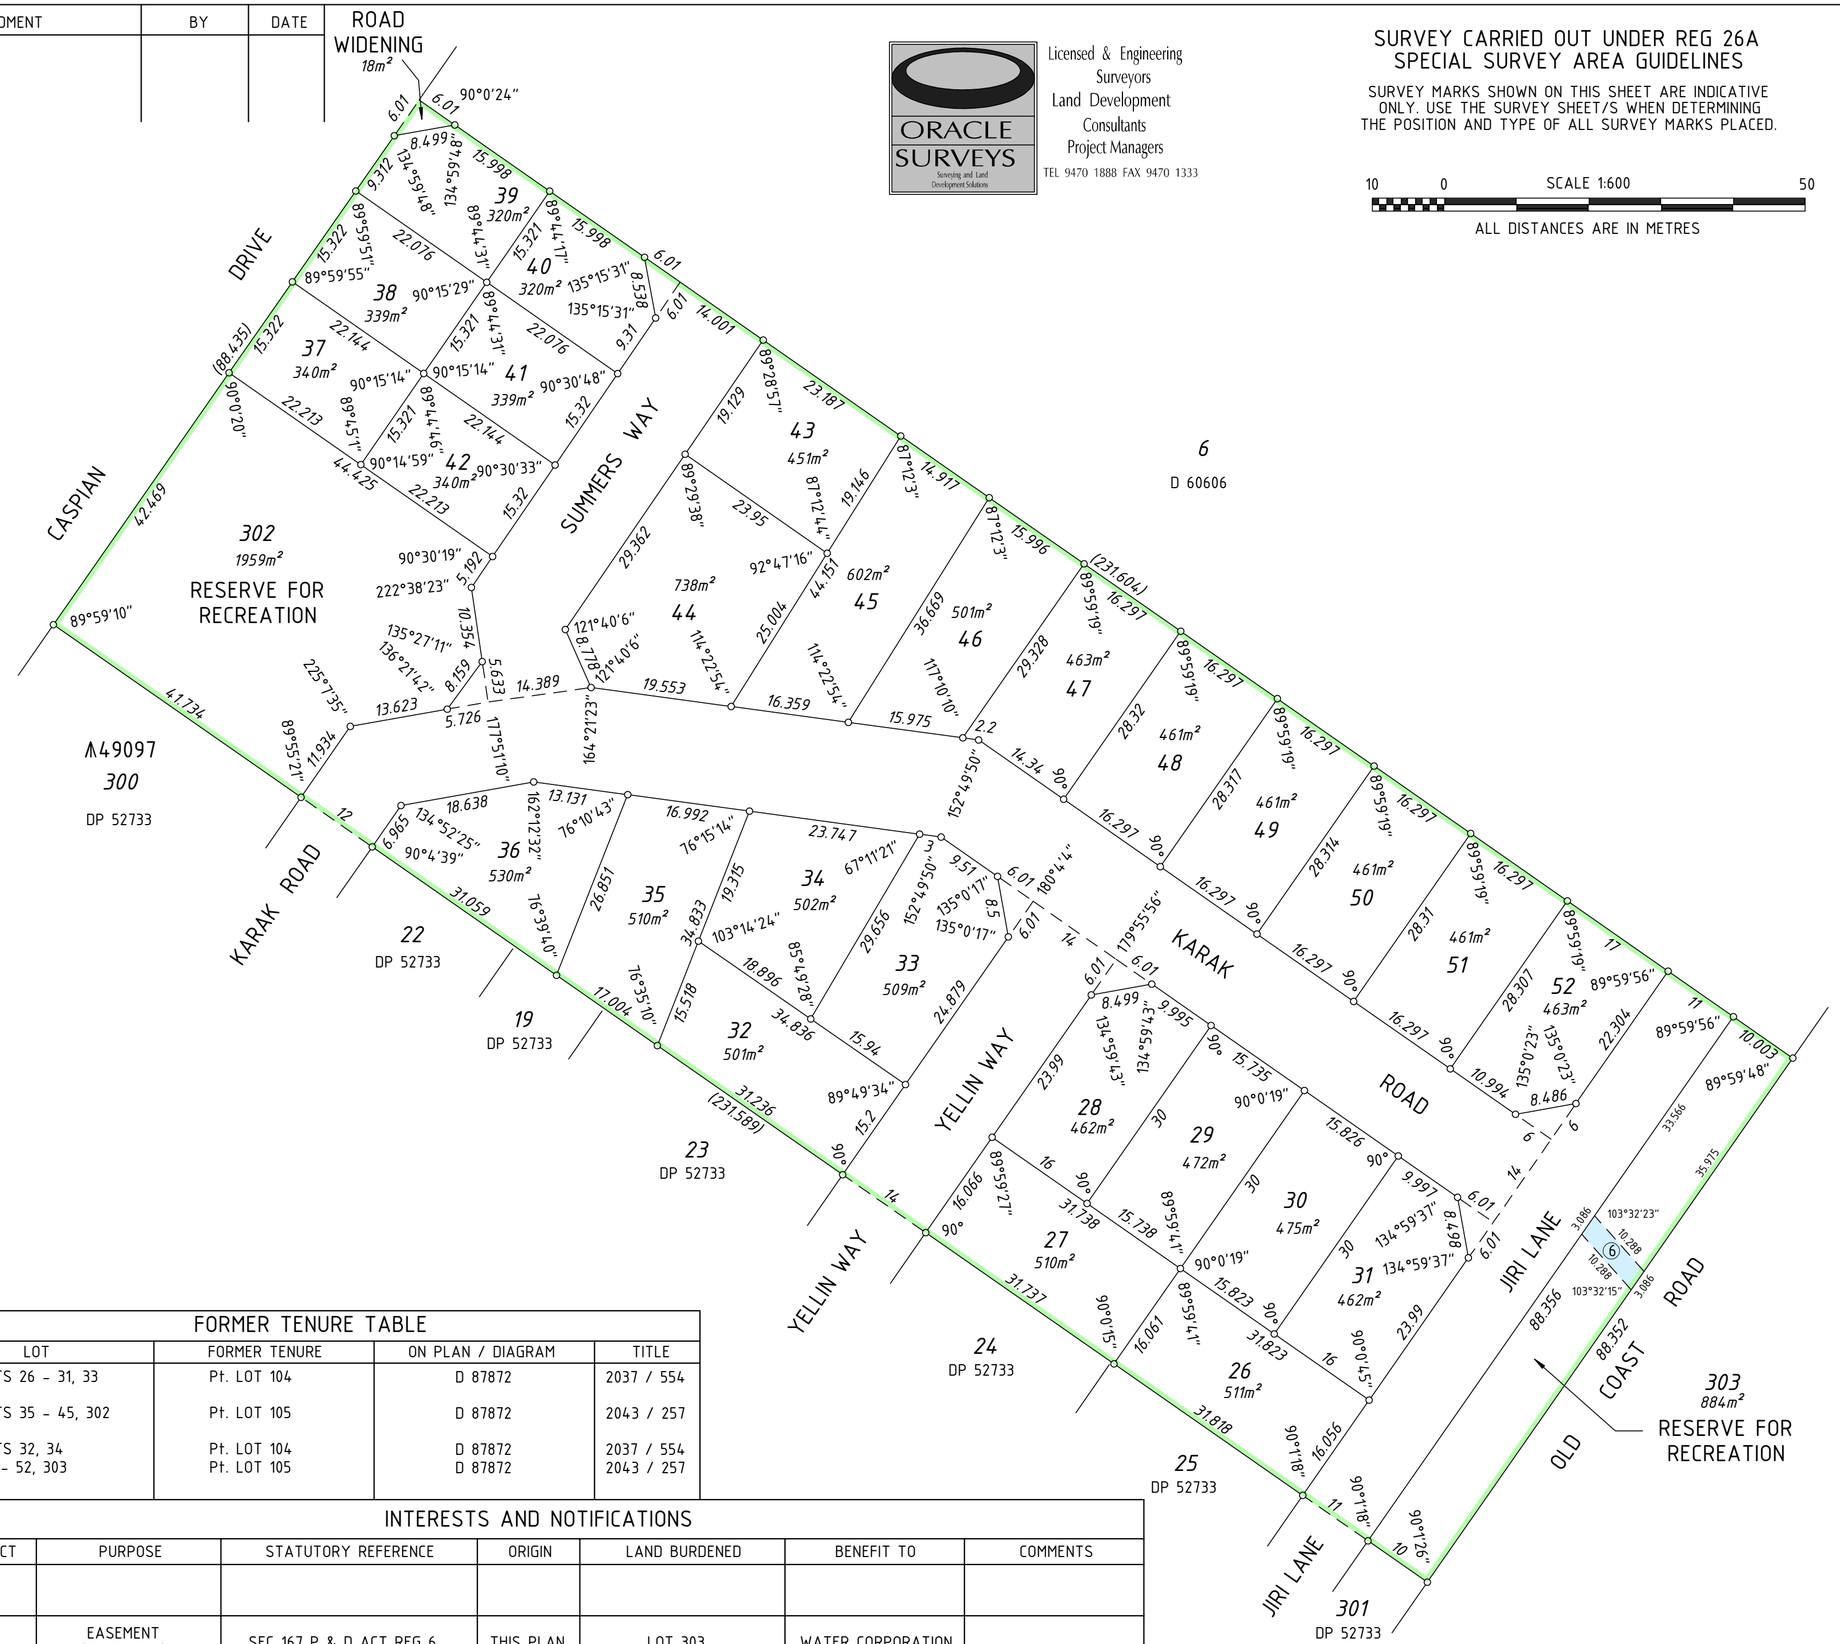

Licensed & Engineering Surveyors
Land Development Consultants
Project Managers

ORACLE SURVEYS
Surveying and Land Development Solutions

TEL 9470 1888 FAX 9470 1333

SURVEY CARRIED OUT UNDER REG 26A
SPECIAL SURVEY AREA GUIDELINES

SURVEY MARKS SHOWN ON THIS SHEET ARE INDICATIVE ONLY. USE THE SURVEY SHEET/S WHEN DETERMINING THE POSITION AND TYPE OF ALL SURVEY MARKS PLACED.

10 0 SCALE 1:600 50

ALL DISTANCES ARE IN METRES

Drafted By:
Cadastral Cartographics
PO Box 467, North Perth, 6906
Ph 9228 1133 Fax 9228 1233

TYPE	FREEHOLD
PURPOSE	SUBDIVISION

PLAN OF

LOTS 26 - 52, 302, 303 ROADS, ROAD WIDENING AND EASEMENT

DISTRICT MURRAY TOWNSITE	SSA YES
FILE LOCALITY WANNANUP LOCAL AUTHORITY CITY OF MANDURAH	FORMER TENURE SEE FORMER TENURE TABLE
ON INDEX BG32 (2) 01.33	FIELD BOOK 103058

SCALE 1 : 600 @ A2
ALL DISTANCES ARE IN METRES
CC: 18307

SURVEYOR'S CERTIFICATE - Reg 54

I Glenn Galvin
hereby certify that this plan is accurate and is a correct representation of the
(a) * survey; and/or
(b) * calculations from measurements,
[* delete if inapplicable]
undertaken for the purposes of this plan and that it complies with the relevant written law(s) in relation to which it is lodged.

Licensed Surveyor Signature Not Verified Date

Digitally signed by Glenn Galvin
Date: 2007.09.20 13:39:38 +08'00'

SURVEY FIRM
ORACLE SURVEYS

LODGED	TYPE OF VALIDATION	APPROVED BY WESTERN AUSTRALIAN PLANNING COMMISSION
DATE	FULL AUDIT	FILE 130168 & 134046
FEE PAID	LEGAL COMPONENT	
ASSESS No.	DOCKET PLAN/DIAGRAM	DELEGATED UNDER S.16 P. & D. Act 2005
	CERTIFIED CORRECT	DATE
	I.S.C.	
	F.S.C.	

IN ORDER FOR DEALINGS

SUBJECT TO

For INSPECTOR OF PLANS & SURVEYS / AUTHORIZED LAND OFFICER DATE

APPROVED - Reg 26A(4)

INSPECTOR OF PLANS & SURVEYS / AUTHORIZED LAND OFFICER DATE

Landgate
Western Australian Land Information Authority
Government of Western Australia

DEPOSITED PLAN

56857

SHEET 1 OF 1 SHEETS
EDITION 1 VERSION 1

A2 ORIGINAL

FORMER TENURE TABLE

LOT	FORMER TENURE	ON PLAN / DIAGRAM	TITLE
LOTS 26 - 31, 33	Pt. LOT 104	D 87872	2037 / 554
LOTS 35 - 45, 302	Pt. LOT 105	D 87872	2043 / 257
LOTS 32, 34 46 - 52, 303	Pt. LOT 104 Pt. LOT 105	D 87872 D 87872	2037 / 554 2043 / 257

INTERESTS AND NOTIFICATIONS

SUBJECT	PURPOSE	STATUTORY REFERENCE	ORIGIN	LAND BURDENED	BENEFIT TO	COMMENTS
6	EASEMENT (SEWERAGE)	SEC 167 P & D ACT REG 6	THIS PLAN	LOT 303	WATER CORPORATION	
LOTS 302 & 303	RESERVE FOR RECREATION	Vests in the CROWN under Sec 152 of the P. & D. Act	THIS PLAN			
	NOTIFICATION	Sec 165 of the P. & D. Act	Doc	ALL LOTS EXCEPT LOTS 302 & 303		PROXIMITY TO MOSQUITOES